CURVE TABLE					
CURVE #	LENGTH	RADIUS	DELTA	CHORD DIRECTION	CHORD LENGTH
C1	42.74'	77.00'	031°47'58"	S78°54'45"W	42.19'
C2	42.41'	27.00'	089°59'35"	S71°59'12"E	38.18'
C3	162.02'	77.00'	120°33'33"	S87°16'11"E	133.74'
C4	158.09'	77.00'	117°38'18"	N26°22'07"W	131.75'
C5	234.00'	325.00'	041°15'11"	N83°38'21"E	228.98'
C6	305.21'	525.00'	033°18'32"	S59°04'48"E	300.93'
C7	261.47'	585.67'	025°34'45"	S55°12'55"E	259.30'
C8	198.00'	275.00'	041°15'11"	S83°38'21"W	193.75'
C9	78.35'	635.67'	007°03'43"	N64°28'26"W	78.30'
C10	66.46'	42.12'	090°24'20"	N22°48'07"W	59.78'
C11	205.44'	635.67'	018°31'02"	N51°41'03"W	204.55'
C12	264.37'	475.00'	031°53'20"	N59°47'23"W	260.97'
C13	11.77'	475.00'	001°25'11"	N43°08'08"W	11.77'
C14	78.18'	50.00'	089°35'16"	N67°12'05"E	70.46'
C15	20.07'	25.00'	046°00'23"	N37°13'05"W	19.54'
C16	49.47'	50.06'	056°37'22"	S83°41'10"W	47.48'
C17	49.18'	612.00'	004°36'15"	N62°31'24"W	49.17'
C18	68.51'	598.67'	006°33'24"	N61°58'17"W	68.47'

LEGEND:

MAP 137 LOT 11	ASSESSORS MAP AND LOT NUMBER
BK. PG.	BOOK / PAGE
A.G.	ABOVE GROUND
EP	EDGE OF PAVEMENT
HVAC	HEATING, VENTILATION AND AIR CONDITIONING
L	LENGTH
N/F	NOW OR FORMERLY
R	RADIUS
RCRD	ROCKINGHAM COUNTY REGISTRY OF DEEDS
S.F.	SQUARE FEET
DHF	DRILL HOLE FOUND
IRF	IRON ROD FOUND
IRTBS	IRON ROD TO BE SET
CHB	CHORD BEARING
CHL	CHORD LENGTH
ROW	RIGHT OF WAY
♿	HANDICAP PARKING
(32)	PARKING LOT NUMBERING
Δ	CENTRAL ANGLE
◉	DRILL HOLE FOUND/SET
O	IRON PIPE/ROD FOUND
	CHAINLINK FENCE
	STOCKADE FENCE
	EXISTING BOUNDARY LINE
	PROPOSED BOUNDARY LINE
	EDGE OF WETLAND
	WETLAND BUFFER
	CONCRETE
	CRUSHED STONE
	GRAVEL
	WETLANDS
	PAVER WALK

LINE TABLE		
LINE #	BEARING	DISTANCE
L1	S68°00'17"E	81.98'
L2	S75°44'04"E	115.20'
L3	N63°01'00"E	76.15'
L4	S63°00'46"W	180.15'
L5	N75°44'04"W	115.20'
L6	N68°00'17"W	88.85'
L7	S22°24'09"W	142.06'
L8	S24°26'18"W	210.69'
L9	S24°26'18"W	37.34'
L10	N69°52'21"W	100.08'
L11	N67°58'03"W	18.26'
L12	S24°31'40"W	13.10'
L13	N60°13'16"W	24.48'
L14	N89°41'38"E	25.49'
L15	S23°25'49"E	50.54'
L16	S53°51'03"E	20.58'
L17	S31°24'11"E	35.72'
L18	S59°58'55"W	13.22'

PLAN REFERENCES:

1. "SUBDIVISION PLAN, TAX MAP 10 LOT 15, PROPERTY OF RICKERT INVESTMENT REAL ESTATE, LLC, 160 LAFAYETTE ROAD/ROUTE 1, COUNTY OF ROCKINGHAM, RYE, NEW HAMPSHIRE, SHEET 1 OF 6" PREPARED BY AMES MSC, ARCHITECTS & ENGINEERS, DATED MAY 9, 2007. RCRD AS PLAN D-35354.
2. "WATERLINE EASEMENT PLAN, TAX MAP 10 LOT 15, PROPERTY OF RICKERT INVESTMENT REAL ESTATE, LLC, 160 LAFAYETTE ROAD/ROUTE 1, COUNTY OF ROCKINGHAM, RYE, NEW HAMPSHIRE" PREPARED BY MSC, CIVIL ENGINEERS & LAND SURVEYORS, INC. DATED AUGUST 30, 2010. RCRD #D-36532.
3. "BOUNDARY LINE ADJUSTMENT PLAN FOR PROPERTY AT 0 AIRFIELD DRIVE & 190 LAFAYETTE ROAD RYE, NEW HAMPSHIRE COUNTRY OF ROCKINGHAM OWNED BY RICKERT INVESTMENTS REAL ESTATE LLC" PREPARED BY TFM CIVIL ENGINEERS & LAND SURVEYORS, INC. DATED NOVEMBER 12, 2018. RCRD #D-41149.
4. "LOT LINE RELOCATION PLAN, RICKERT INVESTMENT REAL ESTATE, LLC & ROSEWOOD REALTY TRUST, 150 & 160 LAFAYETTE ROAD, COUNTY OF ROCKINGHAM, RYE, NH" BY MILLETTE, SPRAGUE & COLWELL, INC. DATED JULY 10, 2001 WITH REVISION 2 DATED 10/09/01. RCRD PLAN #D-29437.

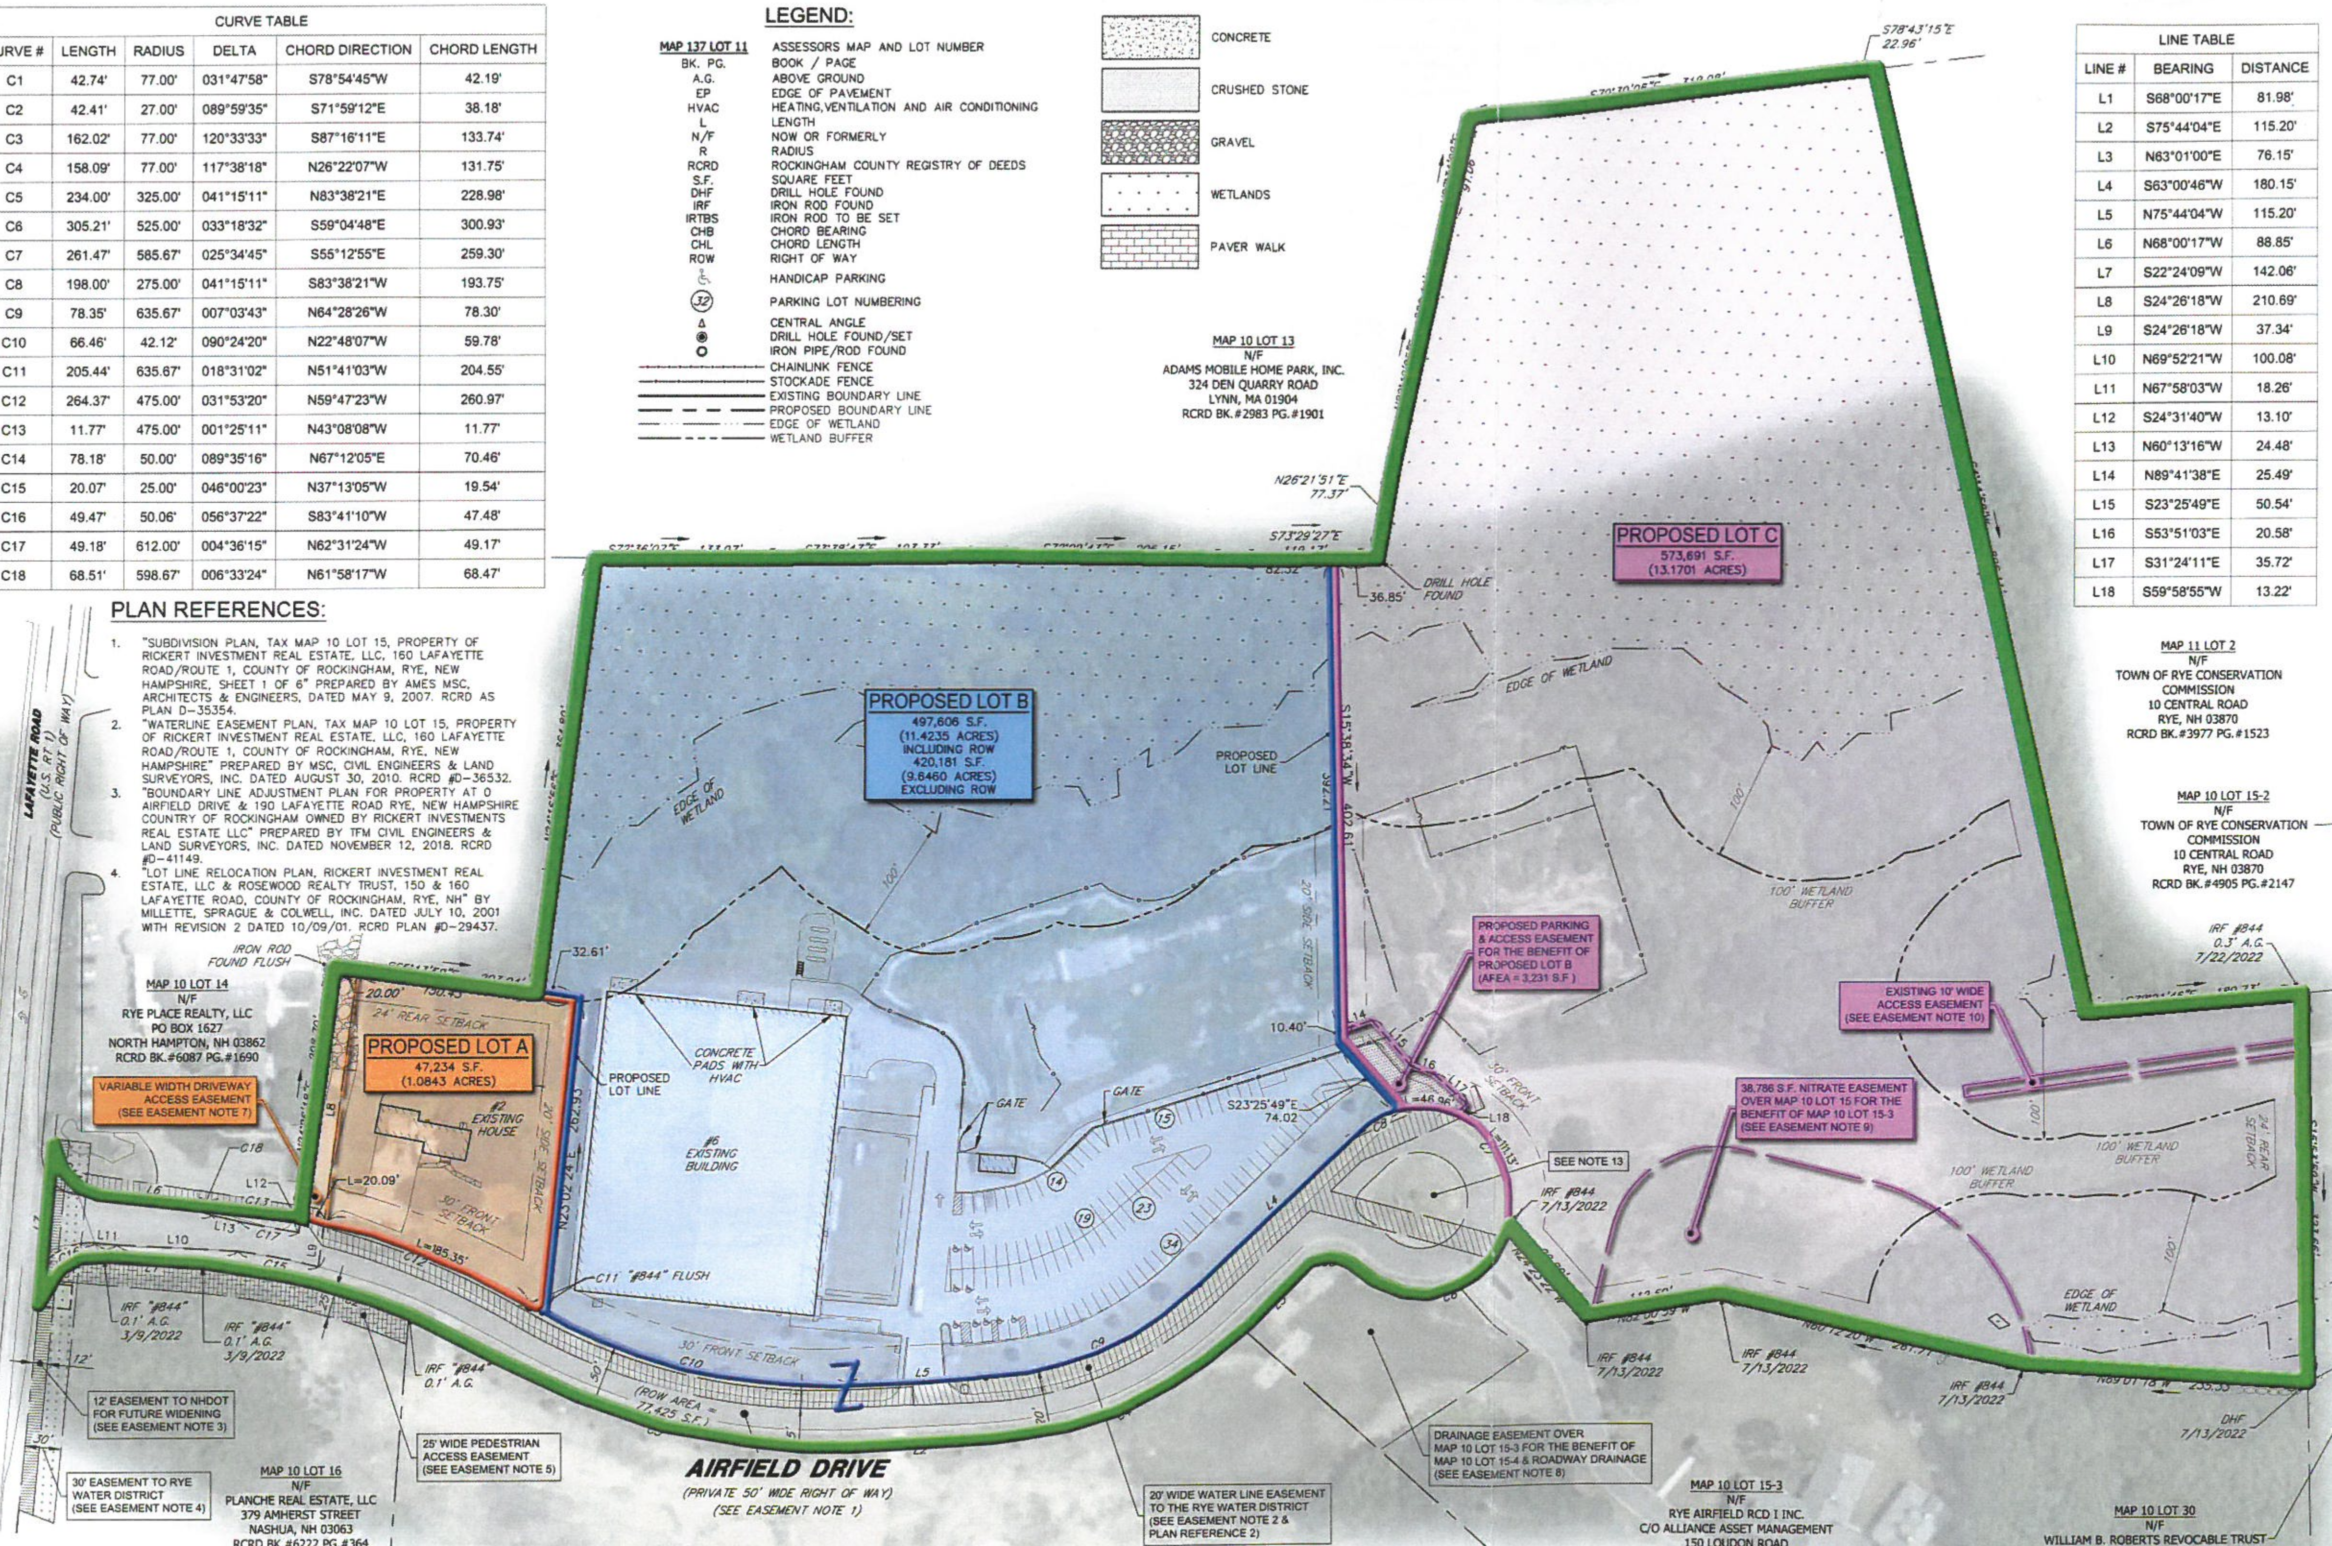

LOCATION PLAN

NOTES:

1. THE PARCEL IS LOCATED IN THE (C) COMMERCIAL ZONING DISTRICT AND MUILTI-FAMILY DWELLING OVERLAY DISTRICT.
2. THE PARCEL IS SHOWN ON THE TOWN OF RYE ASSESSOR'S MAP 10 AS LOT 15.
3. THE PARCEL IS LOCATED IN ZONE X AS SHOWN ON NATIONAL FLOOD INSURANCE PROGRAM (NFIP) INSURANCE RATE MAP (FIRM), COUNTY OF ROCKINGHAM, NEW HAMPSHIRE, PANEL 270 OF 681, VERSION NUMBER 2.3.2.1, MAP NUMBER 33015C0270F, MAP REVISED JANUARY 29, 2021
4. DIMENSIONAL REQUIREMENTS: / REQUIRED:
   MINIMUM LOT SIZE: 44,000 S.F.
   LOT FRONTAGE: 150'
   LOT DEPTH: 150'
   MINIMUM YARD DIMENSIONS:
   FRONT: 30'
   SIDE: 20'
   REAR: 24'
   MAXIMUM STRUCTURE DIMENSIONS:
   BUILDING HEIGHT: 35'
   BUILDING COVERAGE: 75%

   PER THE ZONING ORDINANCE OF THE TOWN OF RYE ZONING SECTION 190-2.12
5. OWNER OF RECORD:
   MAP 10 LOT 15:
   GRAIL REAL ESTATE, LLC
   379 AMHERST STREET
   NASHUA, NH 03063
   RCRD BK.#6222 PG.#963 & BK.#6222 PG.#966
6. EXISTING PARCEL AREA: MAP 10 LOT 15: 1,118,531 S.F. (25.6780 ACRES)
   PROPOSED PARCEL AREAS:
   LOT A: 47,234 S.F. (1.0844 ACRES) INCLUDING ROW
   LOT B: 497,606 S.F. (11.4235 ACRES)
   LOT C: 573,691 S.F. (13.1701 ACRES)
7. THE INTENT OF THIS PLAN IS TO SHOW THE LOCATION OF BOUNDARIES IN ACCORDANCE WITH THE CURRENT LEGAL DESCRIPTIONS. IT IS NOT AN ATTEMPT TO DEFINE THE EXTENT OF OWNERSHIP OR DEFINE THE LIMITS OF TITLE.
8. THE PURPOSE OF THIS PLAN IS TO SUBDIVIDE MAP 10 LOT 15 INTO THREE LOTS.
9. FIELD SURVEY COMPLETED BY TCE & PJT IN JUNE 2020 USING A TOPCON DS103 AND A CARLSON RT4 DATA COLLECTOR AND IN JULY 2022 & AUGUST 2024 USING A LEICA TC-16 AND CARLSON RT-4 DATA COLLECTOR.
10. HORIZONTAL DATUM IS NAD83 (2011) PER STATIC GPS OBSERVATIONS.
11. EASEMENTS, RIGHTS, AND RESTRICTIONS SHOWN OR IDENTIFIED ARE THOSE WHICH WERE FOUND DURING RESEARCH PERFORMED AT THE ROCKINGHAM COUNTY REGISTRY OF DEEDS. OTHER RIGHTS, EASEMENTS, OR RESTRICTIONS MAY EXIST WHICH A TITLE EXAMINATION OF SUBJECT PARCEL(S) WOULD DETERMINE.
12. THE LOCATION OF ANY UNDERGROUND UTILITY INFORMATION SHOWN ON THIS PLAN IS APPROXIMATE. TFMORAN, INC. MAKES NO CLAIM TO THE ACCURACY OR COMPLETENESS OF UNDERGROUND UTILITIES SHOWN. PRIOR TO ANY EXCAVATION ON SITE THE CONTRACTOR SHALL CONTACT DIG SAFE.
13. THE INTERIOR AREA OF THE PROPOSED CUL-DE-SAC IS TO BE OWNED AND MAINTAINED BY THE OWNER(S) OF PROPOSED LOT B.
14. WETLAND DELINEATION WAS COMPLETED BY GOVE ENVIRONMENTAL SERVICES ON JUNE 18, 2020 IN ACCORDANCE WITH THE 1987 ARMY CORP OF ENGINEERS WETLAND MANUAL AND THE 2012 REGIONAL SUPPLEMENT TO THE CORPS OF ENGINEERS WETLAND DELINEATION MANUAL: NORTHCENTRAL AND NORTHEAST REGION. FIELD LOCATED BY TFMORAN, INC.

PURSUANT TO NEW HAMPSHIRE REVISED STATUTES ANNOTATED 672:14 THIS SURVEY PLAT IS A SUBDIVISION THAT REQUIRES PLANNING BOARD APPROVAL: SEE PLANNING BOARD SIGNATURE BLOCK HEREON.

PURSUANT TO NEW HAMPSHIRE CODE OF ADMINISTRATIVE RULES LAN 503.09(24): I CERTIFY THAT THIS SURVEY AND PLAN WERE PREPARED BY THOSE UNDER MY DIRECT SUPERVISION AND ARE THE RESULT OF A FIELD SURVEY CONDUCTED IN JUNE 2020, JULY 2022 & AUGUST 2024. THIS SURVEY CONFORMS TO THE ACCURACY REQUIREMENTS OF AN URBAN SURVEY OF THE NEW HAMPSHIRE CODE OF ADMINISTRATIVE RULES OF THE BOARD OF LICENSURE FOR LAND SURVEYORS. THIS SURVEY IS CORRECT TO THE BEST OF MY PROFESSIONAL KNOWLEDGE, AND THE FIELD TRAVERSE SURVEY EXCEEDS A PRECISION OF 1:15,000.

FOR REVIEW

TOWN OF RYE PLANNING BOARD

CHAIRPERSON DATE

EASEMENT NOTES:

1. AIRFIELD DRIVE IS A PRIVATE ROAD OWNED BY MAP 10 LOT 15 AND IS SUBJECT TO AN INGRESS, EGRESS AND INSTALLATION & MAINTENANCE EASEMENT TO THE VARIOUS LOT OWNERS ON PLAN D-35354 (SEE RCRD BK. 6222 PG. 963, BK. 6281 PG. 2049) AND A ROAD AND UTILITY MAINTENANCE AGREEMENT AS RECORDED IN RCRD BK. 6284 PG. 991. (SEE PLAN REFERENCE 1). OWNERSHIP OF AIRFIELD DRIVE IS TO REMAIN WITH PROPOSED LOT B.
2. AIRFIELD DRIVE IS SUBJECT TO A 20' WIDE WATERLINE EASEMENT. (SEE RCRD BK. 5142 PG. 2352 AND PLAN REFERENCE 2).
3. AIRFIELD DRIVE IS SUBJECT TO A 12' WIDE EASEMENT FOR FUTURE WIDENING TO THE NEW HAMPSHIRE DEPARTMENT OF TRANSPORTATION. (SEE RCRD BK. 6449 PG. 2798 AND PLAN REFERENCE 3).
4. MAP 10 LOT 16, AIRFIELD DRIVE AND MAP 10 LOT 14 ARE SUBJECT TO A 30' WIDE EASEMENT TO THE RYE WATER DISTRICT. (SEE RCRD BK. 3057 PG. 2427 AND PLAN REFERENCE1 & 3).
5. MAP 10 LOT 16 IS SUBJECT TO A 25' WIDE PEDESTRIAN ACCESS EASEMENT IN FAVOR OF MAP 10 LOT 15-4. (SEE RCRD BK. 6222 PG. 364, BK. 6284 PG. 1000 AND PLAN REFERENCE 3).
6. AIRFIELD DRIVE IS SUBJECT TO A 15' WIDE WATER LINE EASEMENT TO THE RYE WATER DISTRICT. (SEE RCRD BK. 3753 PG. 1098 AND PLAN REFERENCE 1 & 3).
7. AIRFIELD DRIVE IS SUBJECT AND MAP 10 LOT 15 (PROPOSED LOT A) TO A VARIABLE WIDTH RIGHT OF WAY FOR ACCESS FROM LAFAYETTE ROAD, OVER MAP 10 LOT 15 (PROPOSED LOT A), TO MAP 10 LOT 14. (SEE RCRD BK. 3718 PG. 553 AND PLAN REFERENCES 1 & 4).
8. AIRFIELD DRIVE HAS THE BENEFIT OF AN EASEMENT OVER MAP 10 LOT 15-3 FOR ROADWAY DRAINAGE. (SEE RCRD BK. 4905 PG. 786 AND PLAN REFERENCE 1 & 3).

TAX MAP 10 LOT 15

SUBDIVISION PLAN

3-LOT SUBDIVISION

2 & 6 AIRFIELD DRIVE

RYE, NEW HAMPSHIRE

COUNTY OF ROCKINGHAM

OWNED BY

GRAIL REAL ESTATE, LLC

SCALE: 1" = 80' (22x34)
1" = 160' (11x17)

SEPTEMBER 19, 2024

Seacoast Division
TFM
Civil Engineers
Structural Engineers
Traffic Engineers
Land Surveyors
Landscape Architects
Scientists
170 Commerce Way, Suite 102
Portsmouth, NH 03801
Phone (603) 431-2222
Fax (603) 431-0910
www.tfmoran.com

p 19, 2024 - 11:36am
M:\BEDFORD\AProjects\Civil\Survey\MSC Projects\47346 - Rye Airfield - Rye\47346-03 Grail Zone, LLC - 6 Airfield Dr., Portsmouth\Carlson Survey\Dwgs\47346-03 Subdivision Plan.dwg