LOCUS
(N.T.S.)

T SHOWN ON PLAN:

OF 1998
EE
E, NH 03870
08
, 22, 25-2, 26, 32
RVATION COMMISSION
YE, NH 03870
22
7
60
1
63
URY
UNIT 2
801
70
AS DESCRIBED
E
N
L
BRUSHLINE
T
& OWNERSHIP
INE
UTILITY
ATION
SET
FOUND
E SET
E FOUND

ETLANDS NOTE

AS DEPICTED ON THIS PLAN WERE
JOSEPH W. NOEL, NH CERTIFIED SOIL
CERTIFIED WETLAND SCIENTIST #085 ON
E FLAGS WERE SURVEY LOCATED BY
OCIATES, INC. THE DELINEATION WAS
NCE WITH THE U.S. ARMY CORPS OF
ORPS OF ENGINEERS WETLANDS
987) ALONG WITH THE REQUIRED
O THE CORPS OF ENGINEERS WETLAND
NORTHCENTRAL AND NORTHEAST REGION,
012).

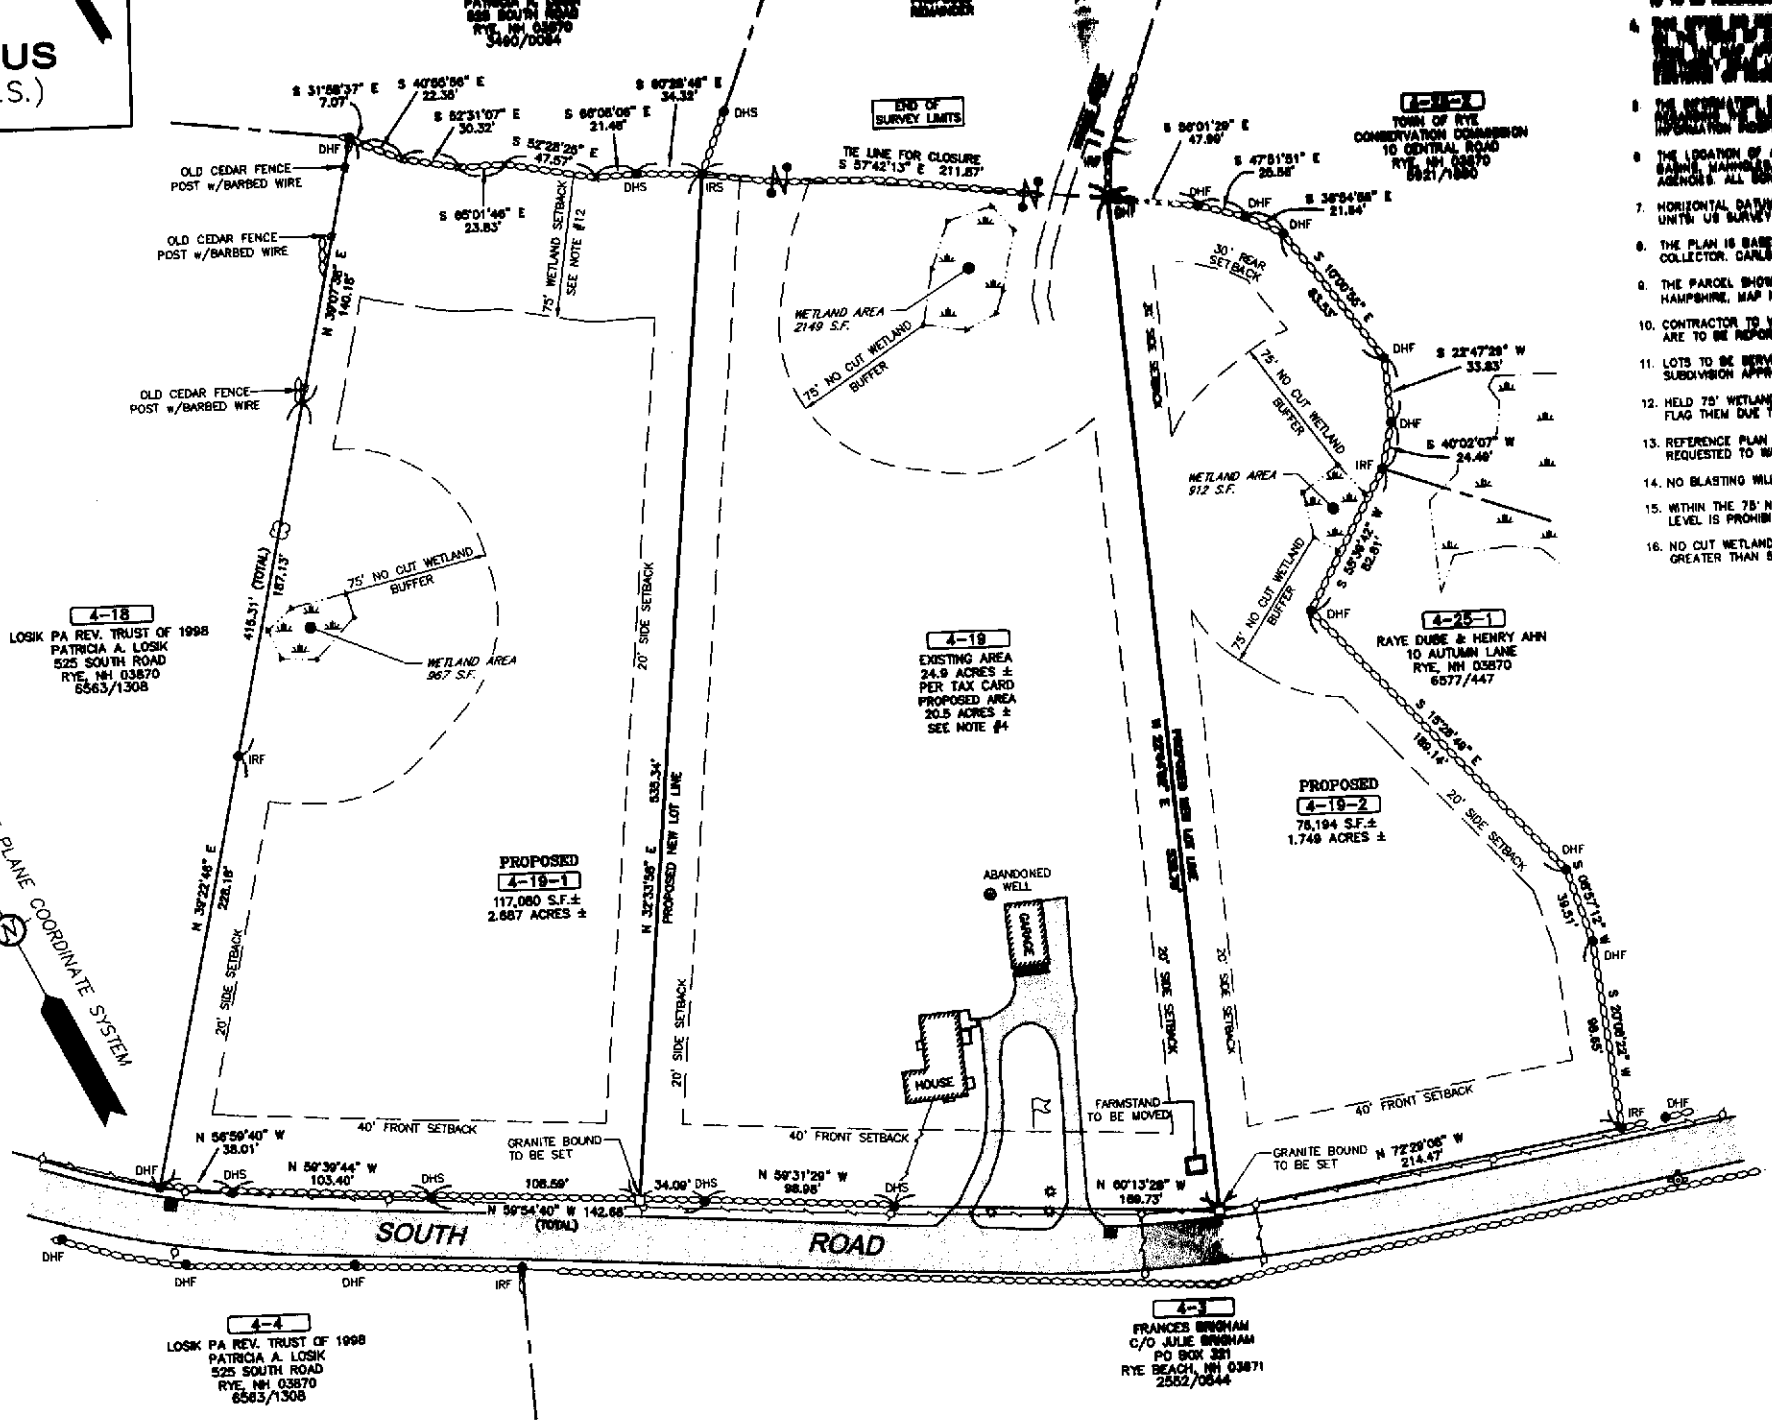

R'S CERTIFICATION

T THIS SURVEY AND PLAT WERE
HOSE UNDER MY DIRECT
HE RESULT OF AN ACTUAL FIELD
GROUND AND HAS AN ERROR OF
ACCURACY THAN ONE PART IN
15,000)."

7/15/25
DATE

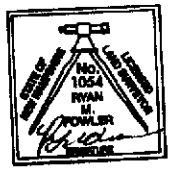

APPROVED BY THE RYE PLANNING BOARD

CHAIRMAN DATE

GRAPHIC SCALE

50' 0 25' 50' 100' 200'

(IN FEET)
1 INCH = 50 FT.