


4-33
ALEXANDRA E. & SEAN S. GRANGER
10978 SHADOW LANE
COLUMBIA, MA 21044
RCRD 5715/2541

4-44
URVI & MICHAEL SULLIVAN
501 CENTRAL ROAD
RYE, NH 03870
RCRD 8000/80

4-43
NATURE CONSERVANCY
11 SOUTH MAIN STREET
CONCORD, NH 03301
RCRD 3376/768

5-15
RICHARD B & SARAH H. CLAYTOR
525 CENTRAL ROAD
RYE, NH 03870
RCRD 5531/884

1" = 100'
2" = 200'
4" = 400'
6" = 600'
8" = 800'
10" = 1000'

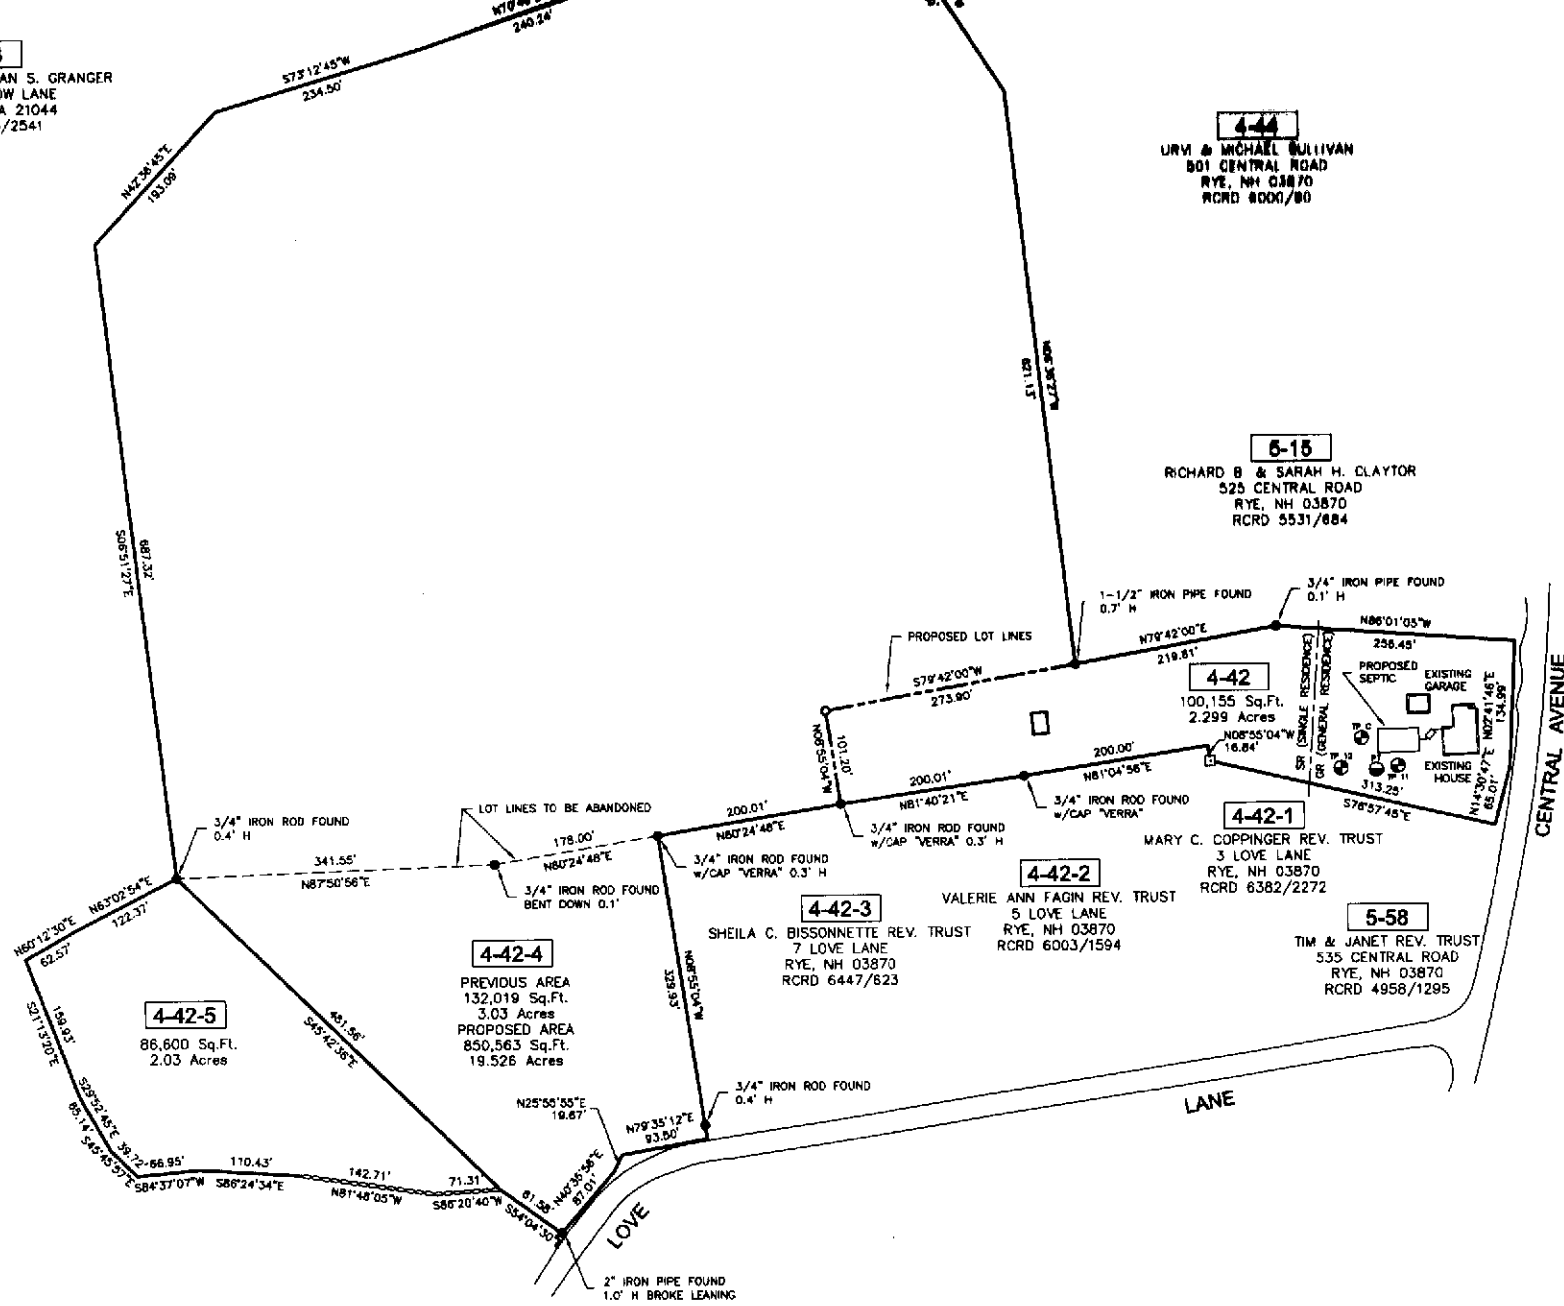

LEGEND

SET 5/8" IRON ROD w/ID CAP
STAMPED "ATLANTIC LLS 891"

DRILL HOLE FOUND

FOUND IRON PIPE OR ROD AS NOTED


FOUND 4"x4" CONCRETE BOUND

NOW OR FORMERLY

ROCKINGHAM COUNTY REGISTRY OF DEEDS


STONE WALL

PROPOSED LOT LINE

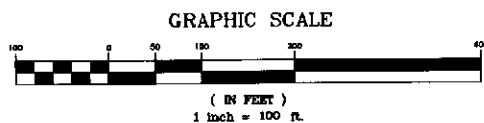

ATLANTIC
SURVEY CO., LLC
25 Nute Road, Dover, New Hampshire 03820

PREPARED BY:
SURVEYORS
PLANNERS
SEPTIC DESIGNERS
603-659-8939

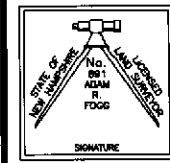

DATE: JULY 17, 2021
FIELDWORK BY:
DESIGNED BY:
CAD FILE: 251
PROJECT No.: 251
SHEET 1 OF 1